


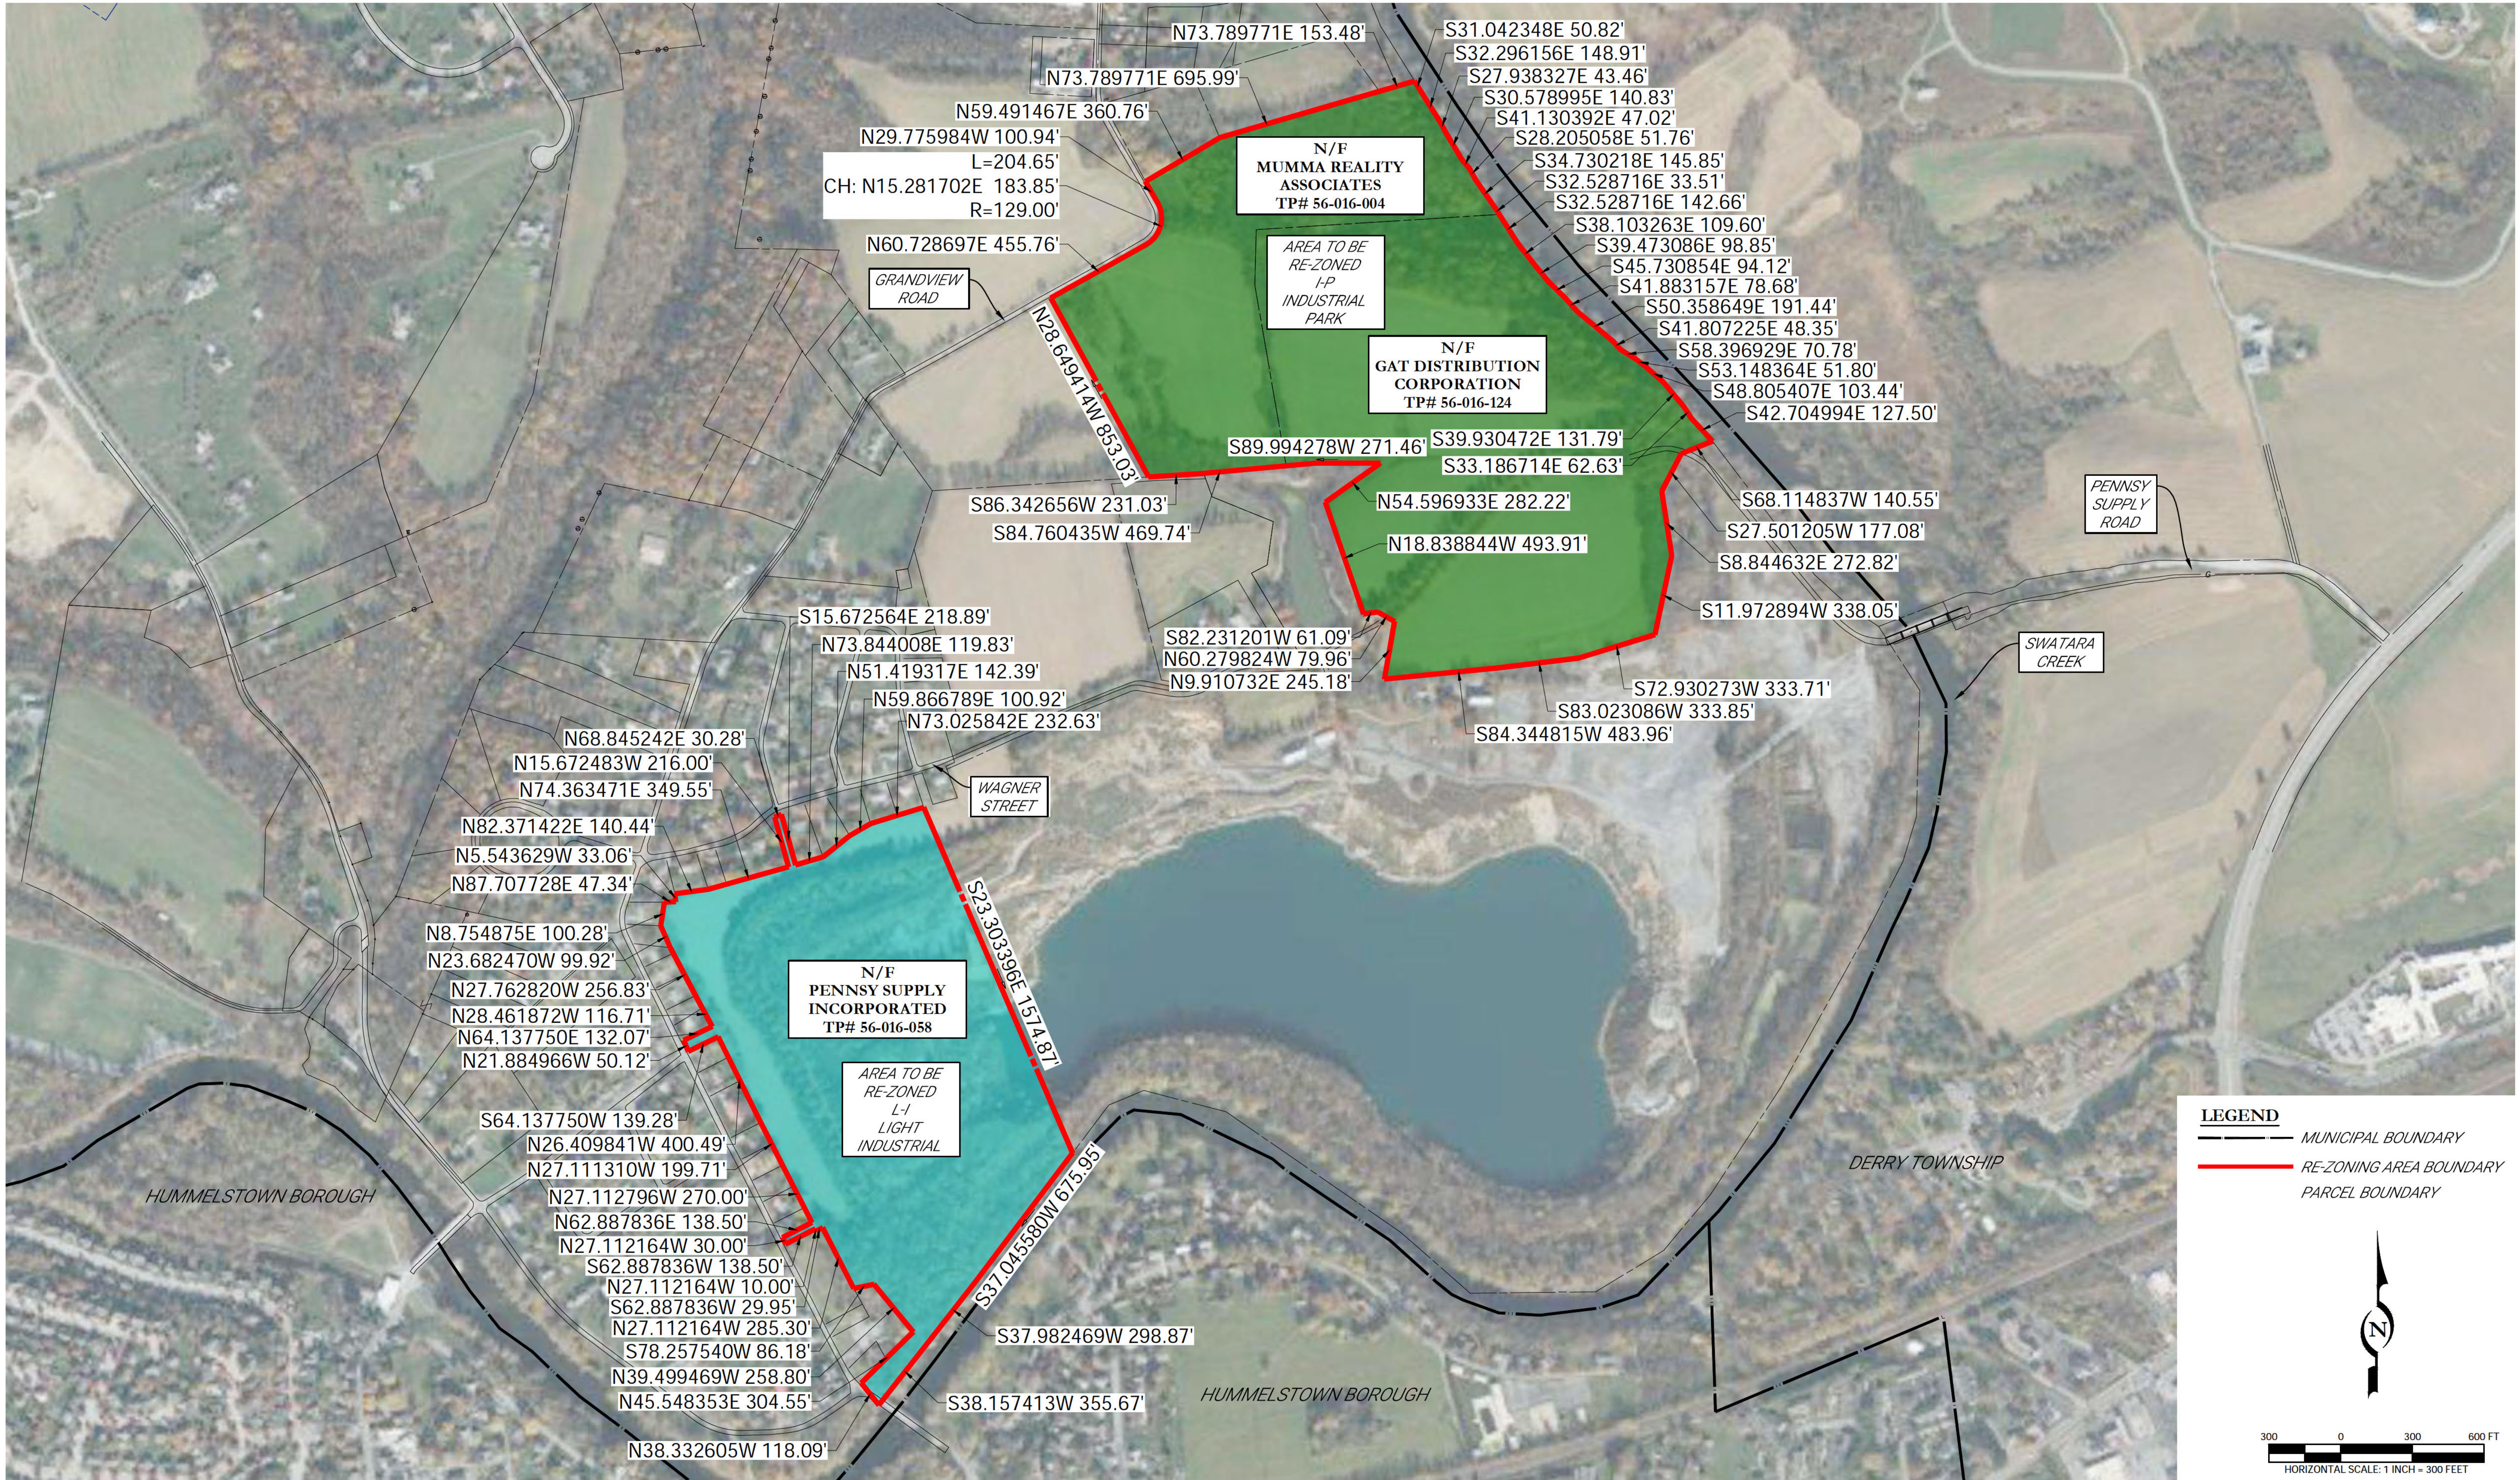

HUMMELSTOWN QUARRY

PREPARED FOR

LOCATION

SOUTH HANOVER TOWNSHIP | DAUPHIN COUNTY | PENNSYLVANIA

APRIL 2024

RE-ZONING EXHIBIT

